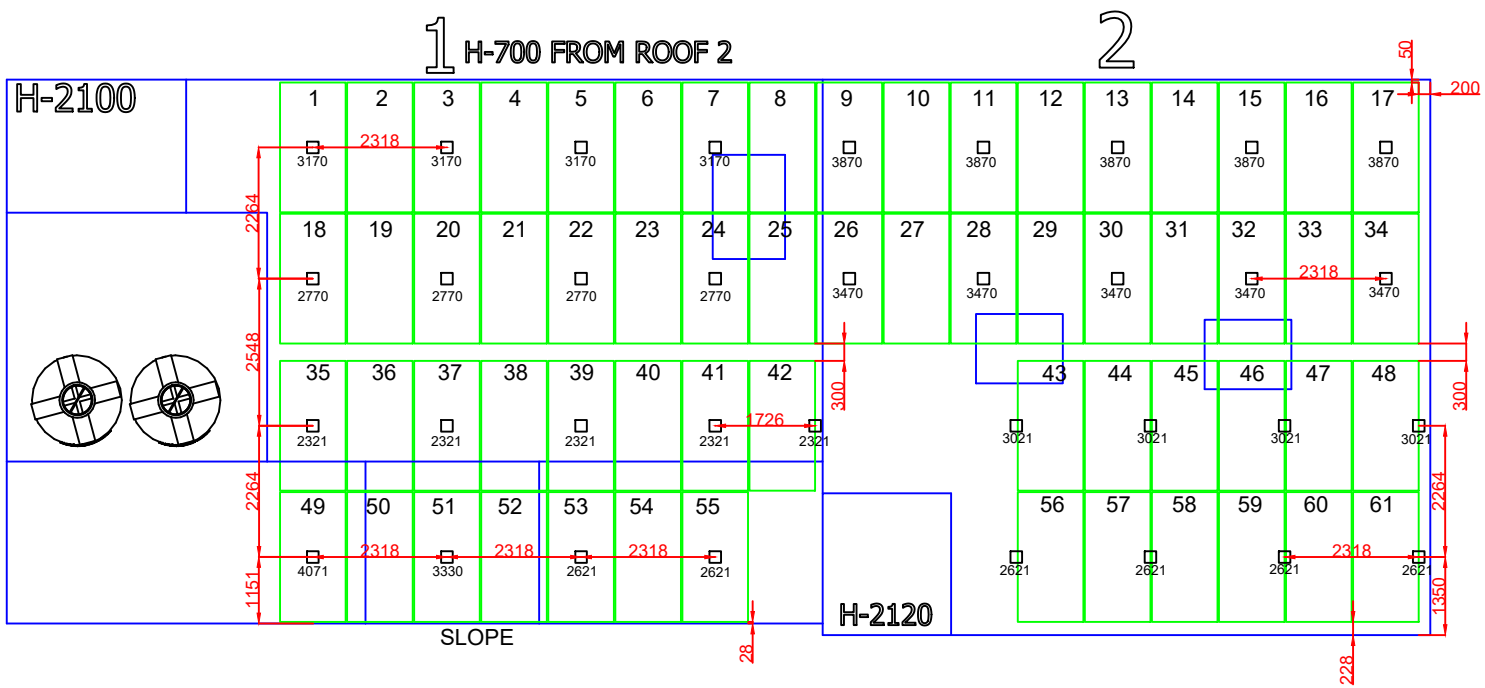

Goldi_Solar_580wp_2278x1134x30
Tilt = 10° Azimuth = 40°SW

STRUCTURE ARRANGEMENT TOP VIEW

LEGENDS	
SYMBOL	DISCRIPTION
	LEG(FOUNDATION)
	PLOT
	SOLAR MODULE

ALL DIMENSIONS ARE IN MM				PRELIMINARY	●	**PROJECT:** 35.38 KWp(DC) SOLAR POWER SYSTEM	PROJECT NAME: 080-3K 67 BAWANA	AISEN SOLAR SOLUTIONS P. LTD.
SCALE	NTS	PREPARED	WA	TENDER		**CLIENT :** 080-3K 67 BAWANA	TITLE: GENERAL ARRANGEMENT (TOP VIEW)	
DATE	01.02.2025	CHECKED BY	WA	APPROVAL			DRG. NO.- AIS/080/01	
REV.NO.	00			AS BUILT			CLIENT REF.NO.:	